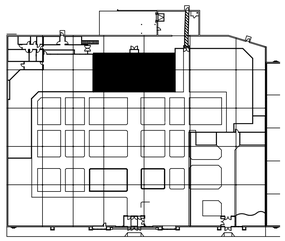

KEYPLAN

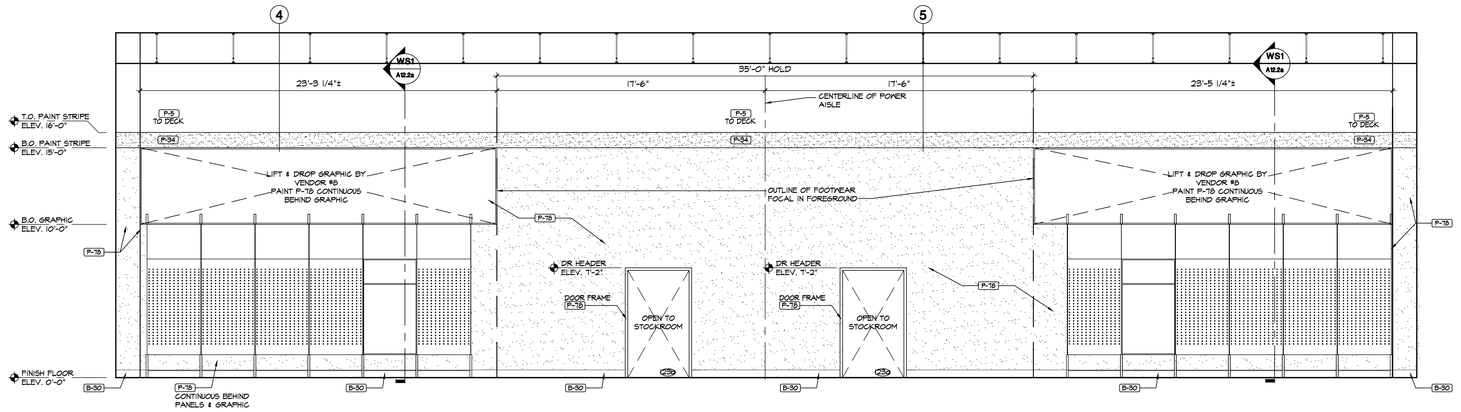

E1 | FOOTWEAR REAR WALL INTERIOR ELEVATION
SCALE 1/4" = 1'-0"

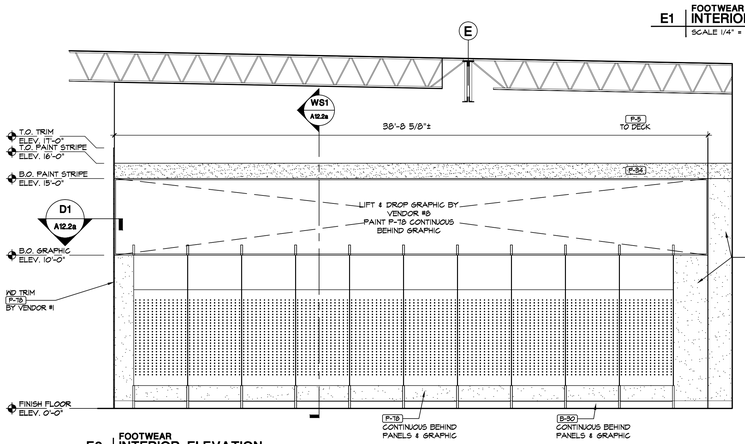

E2 | FOOTWEAR INTERIOR ELEVATION
SCALE 1/4" = 1'-0"

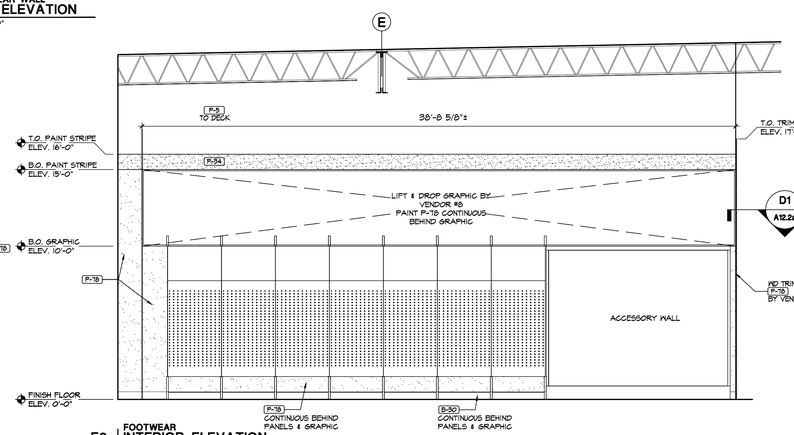

E3 | FOOTWEAR INTERIOR ELEVATION
SCALE 1/4" = 1'-0"

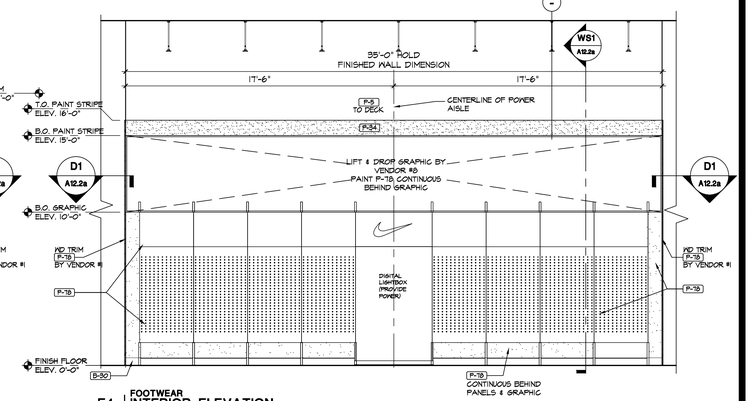

E4 | FOOTWEAR INTERIOR ELEVATION
SCALE 1/4" = 1'-0"

INTERIOR FINISH SCHEDULE
UPDATED-2.12.2016

P-1	PAINT - DS6 GREEN
P-2	PAINT - RED BAY (DS6 RED)
P-5	PAINT - EXTRA WHITE
P-10	PAINT - WHITE FLOUR
P-12	PAINT - DS6 CUSTOM LOUISBURG GREEN
P-34	PAINT - HARTFORD DS6 GREEN
P-78	PAINT - IRON ORE
WD-22	CEDAR WOOD
B-5	4" HIGH MDF BASE
B-30	6" BLACK VINYL COVED BASE

NOTE: REFER TO ROOM FINISH SCHEDULE FOR ADDITIONAL FINISHES.

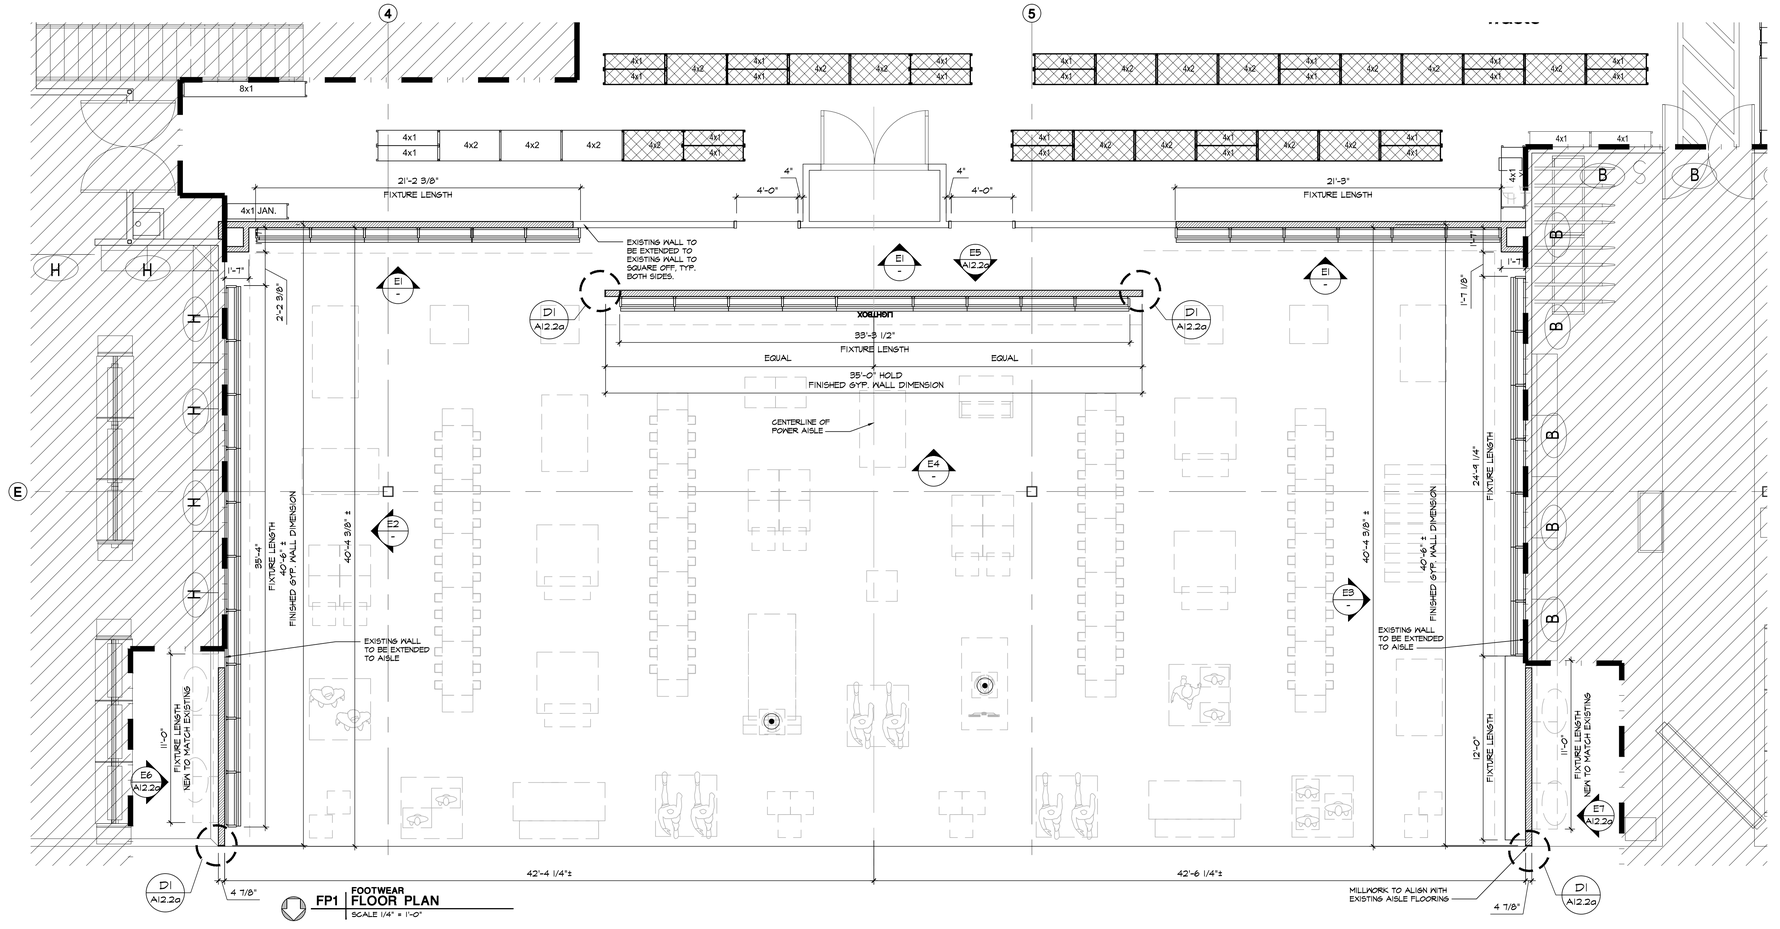

FP1 | FOOTWEAR FLOOR PLAN
SCALE 1/4" = 1'-0"

Design and construction documents as instruments of service are and shall remain the property of the Architect of Herschman Architects. The use of this design and these construction documents for purposes other than the specific project named herein is strictly prohibited without expressed written consent of Herschman Architects, Incorporated.

Date	Issue
2/12/2016	BID/PERMIT

Drawn By: LGEB

Project No.: 15221.00

SELF-DEVELOPED STORES
All referenced national accounts, national chain accounts, is the sole responsibility of the General Contractor. The Contractor shall coordinate with the Owner and Sporting Goods has no scope of work and/or responsibility shown in these plans and/or specifications.

DICK'S SPORTING GOODS

2016 FOOTWEAR REMODEL
GREEN BAY, WI
store #380

HERSCHMAN ARCHITECTS
INCORPORATED
25001 EMERY ROAD, SUITE 400
CLEVELAND, OH 44128
TEL (216) 223-3200
FAX (216) 223-3210
www.herschmanarchitects.com

FOOTWEAR

A12.2